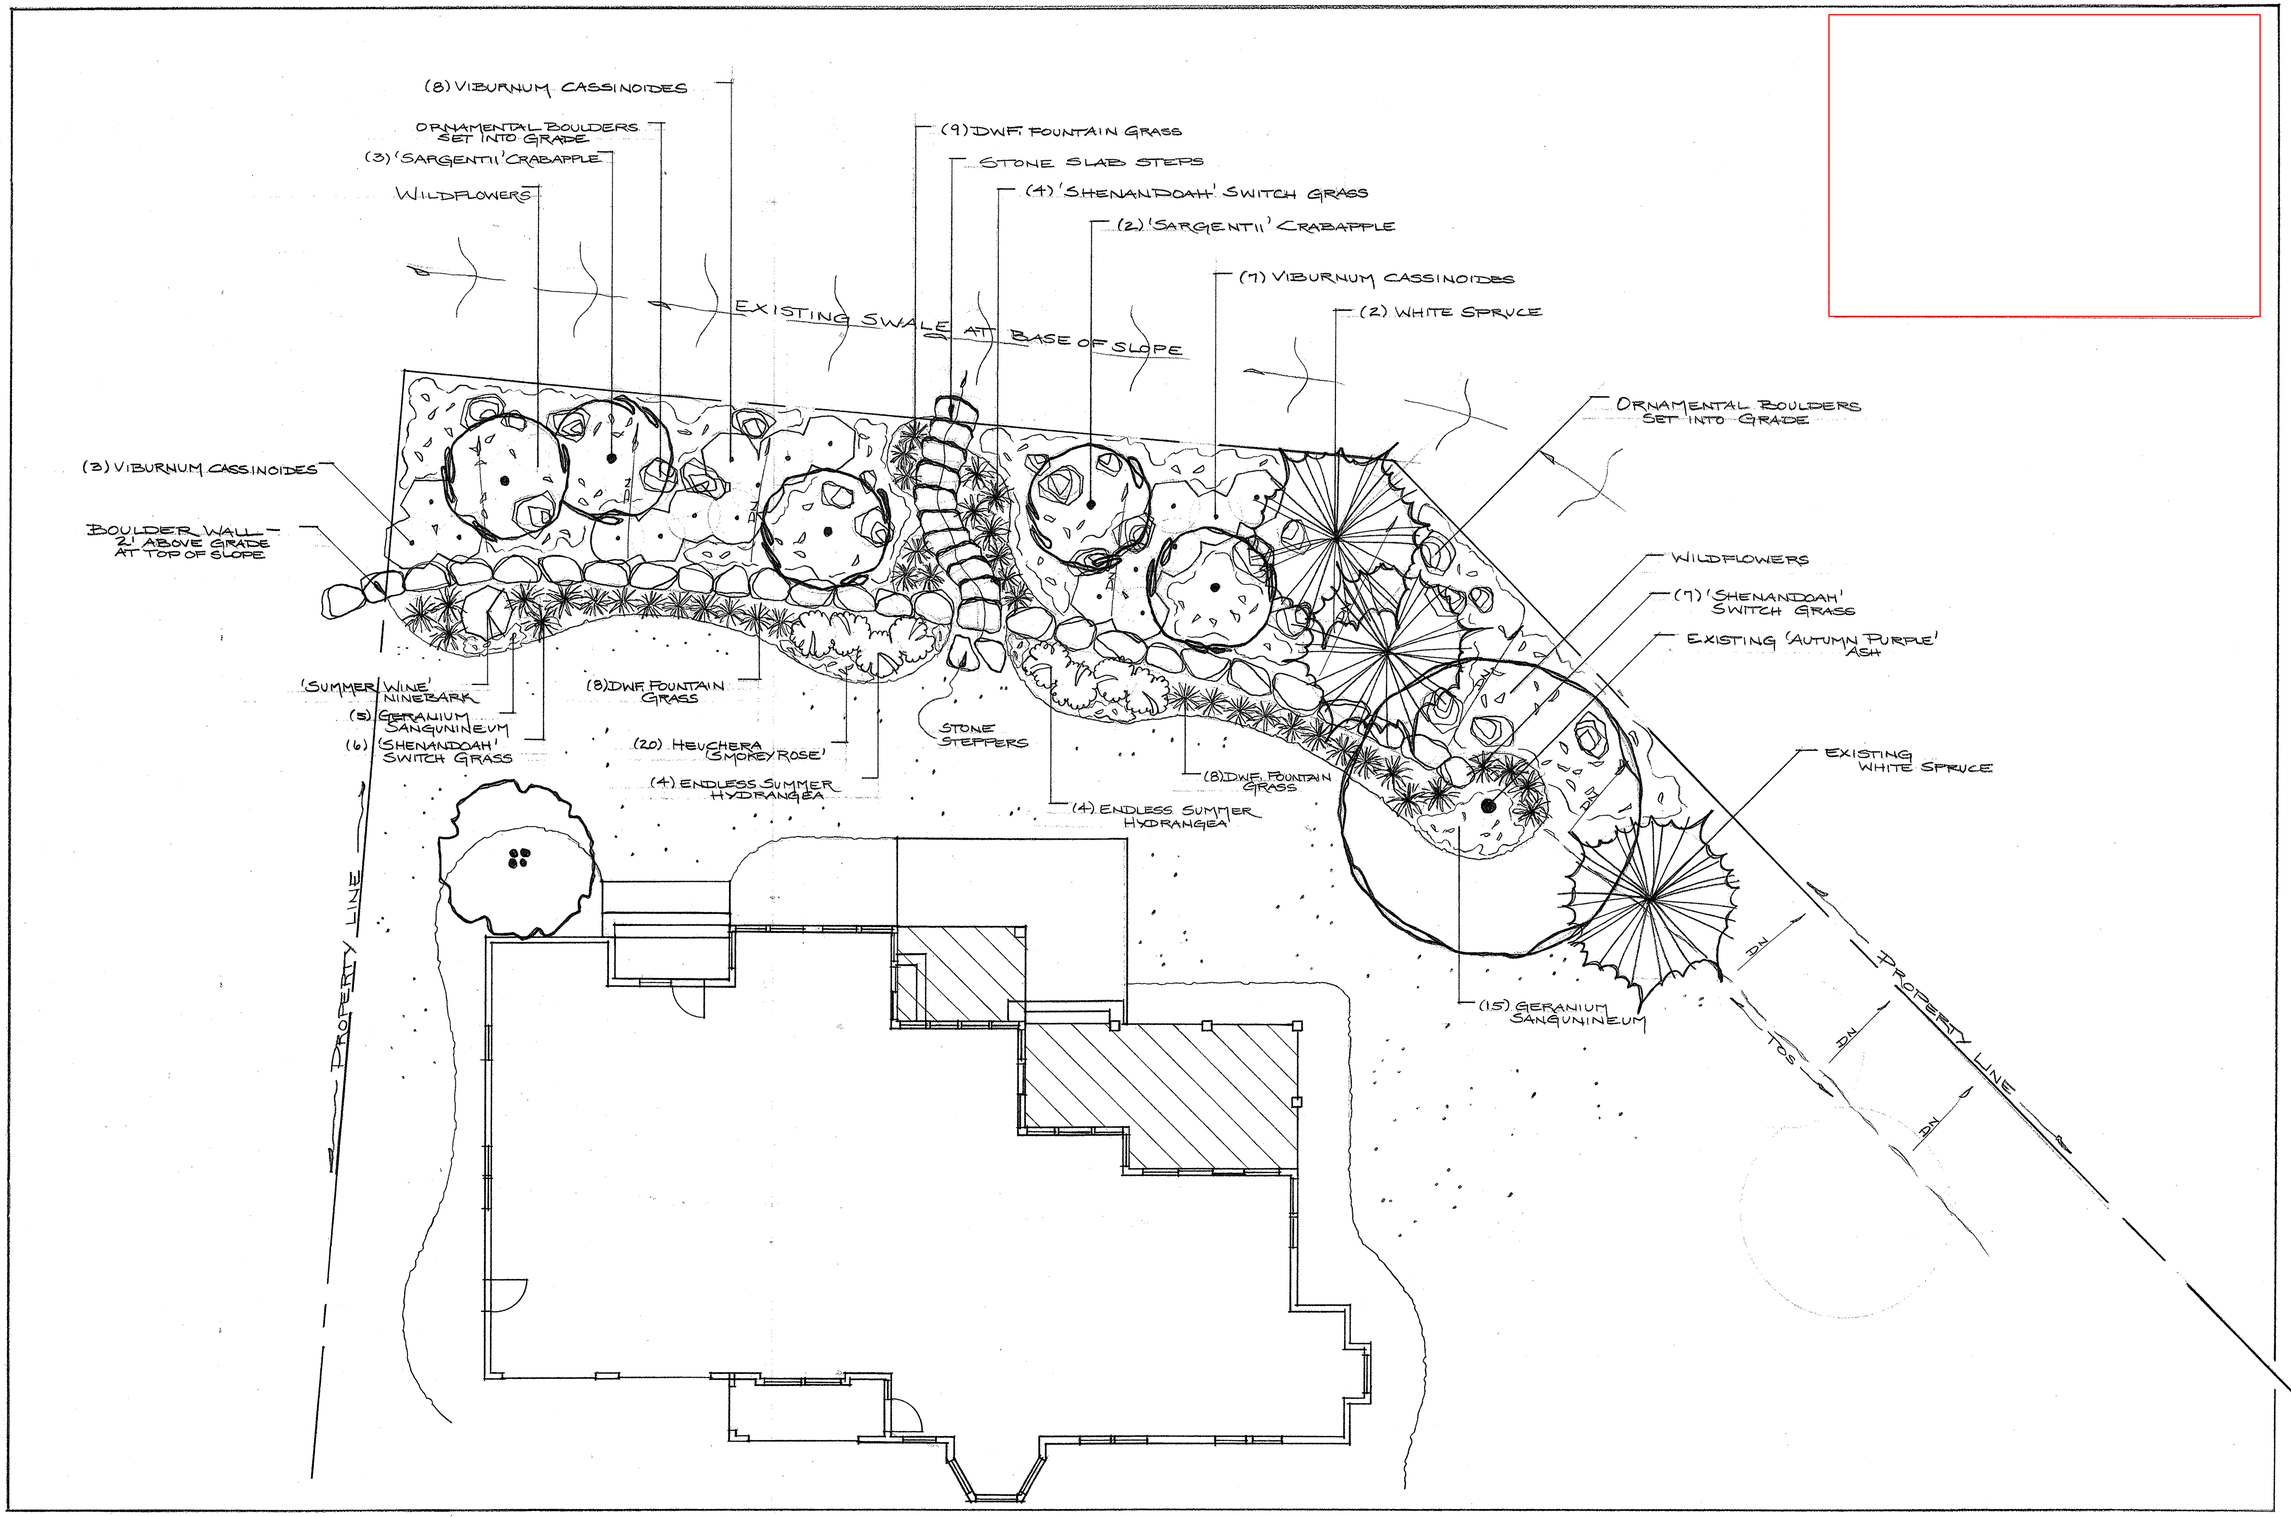
(8) VIBURNUM CASSINOIDES
ORNAMENTAL BOULDERS SET INTO GRADE
(3) 'SARGENTII' CRABAPPLE
WILDFLOWERS
(9) DWF. FOUNTAIN GRASS
STONE SLAB STEPS
(4) 'SHENANDOAH' SWITCH GRASS
(2) 'SARGENTII' CRABAPPLE
(7) VIBURNUM CASSINOIDES
(2) WHITE SPRUCE
EXISTING SWALE AT BASE OF SLOPE
ORNAMENTAL BOULDERS SET INTO GRADE
(3) VIBURNUM CASSINOIDES
BOULDER WALL 2' ABOVE GRADE AT TOP OF SLOPE
WILDFLOWERS
(7) 'SHENANDOAH' SWITCH GRASS
EXISTING 'AUTUMN PURPLE' ASH
'SUMMER WINE' NINEBARK
(5) GERANIUM SANGUNINEUM
(6) 'SHENANDOAH' SWITCH GRASS
(8) DWF. FOUNTAIN GRASS
(20) HEUCHERA 'SMOKEY ROSE'
(4) ENDLESS SUMMER HYDRANGEA
STONE STEPPERS
(4) ENDLESS SUMMER HYDRANGEA
(8) DWF. FOUNTAIN GRASS
EXISTING WHITE SPRUCE
(15) GERANIUM SANGUNINEUM
DN
DN
DN
TOS
PROPERTY LINE
PROPERTY LINE